FILE

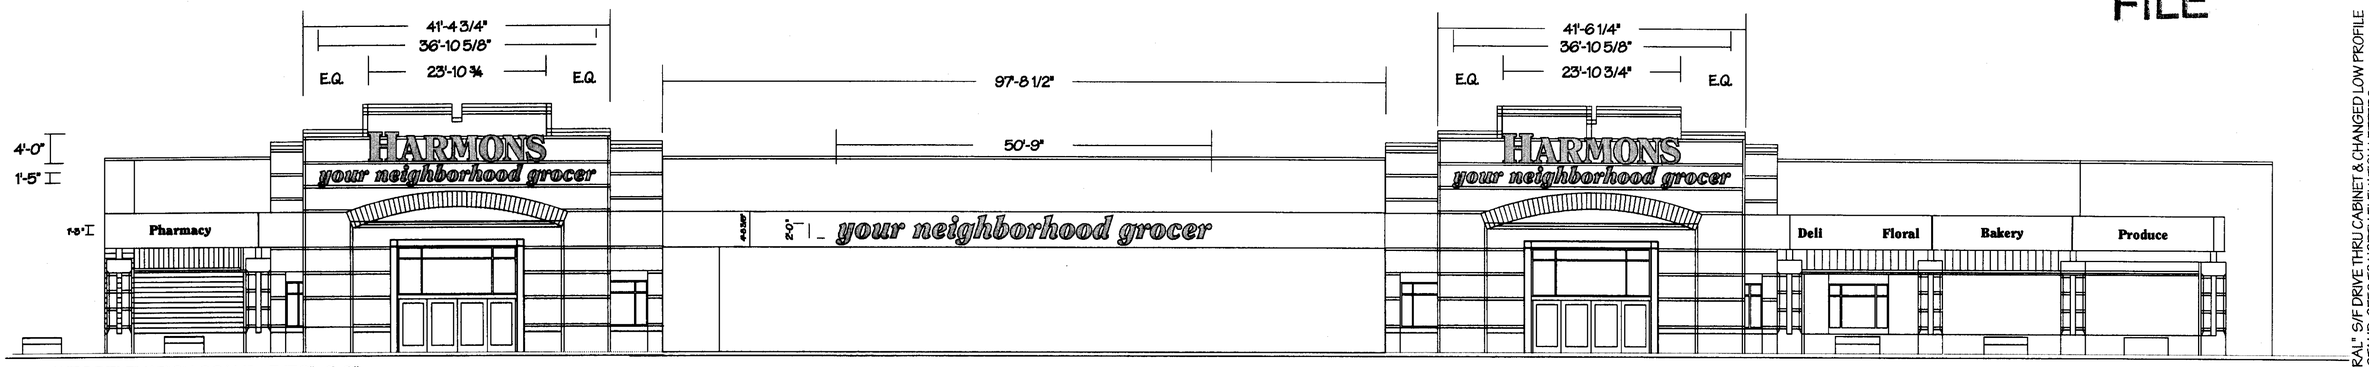

WEST ELEVATION SCALE 3/32"=1'-0"

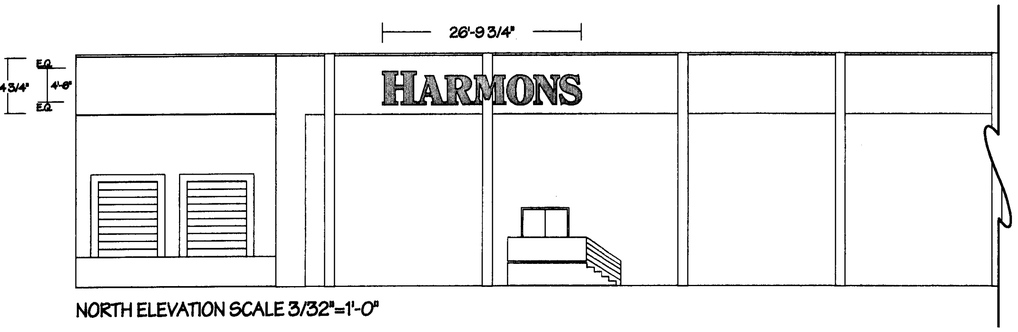

NORTH ELEVATION SCALE 3/32"=1'-0"

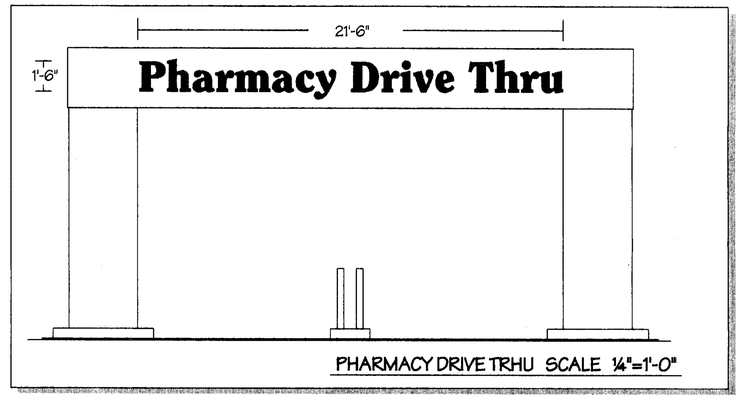

PHARMACY DRIVE TRHU SCALE ¼"=1'-0"

R - 1 : ADDED "FLORAL" S/F DRIVE THRU CABINET & CHANGED LOW PROFILE
R - 2 : ADDED 43" STAND-OFFS TO NORTH ELEVATION LETTERS
R - 3 : CHANGED PHARMACY DRIVE THRU CABINET, TO PAN CHANNEL LETTERS

50'-9"

2'-0"

101.5 ¢

your neighborhood grocer

YESCO TO MANUFACTURE AND INSTALL (1) SET OF INTERNALLY ILLUM. PLEX FACE PANCHANNEL LETTERS
READING (YOUR NEIGHBORHOOD GROCER).
LETTER RETURNS TO BE 5" ALUM. PAINTED BLACK..
ILLUM TO BE 15mm. 4500 COOL WHITE NEON.(NUMBER OF TUBES AS REQ'D)
FACES TO BE YELLOW PLEX 2037 WITH 1" BLACK TRIM CAP.
INSTALL LETTERS ON BUILDING ELEVATIONS AS SHOWN.
THRU WALL WIRING TO REMOTE TRANSFORMERS. (NOTE) YESCO TO INSTALL SERVICE DOORS UNDERNEATH FASCIA BAND.
SCALE1/4"=1'-0"

23'-10 3/4"

96 ¢

4'-0"

3'-5 5/8"

HARMONS

YESCO TO MANUFACTURE AND INSTALL (1) SET OF SELF-CONTAINED INTERNALLY ILLUM. PLEX FACE PANCHANNEL LETTERS
READING (HARMONS).
LETTER RETURNS TO BE 9" ALUM. PAINTED BLACK..
ILLUM TO BE 15mm. 4500 COOL WHITE NEON.(NUMBER OF TUBES AS REQ'D)
FACES TO BE YELLOW PLEX 2037 WITH 2" BLACK TRIM CAP.
INSTALL LETTERS ON BUILDING ELEVATION AS SHOWN.

SCALE 1/4"=1'-0"

26'-9 3/4"

0.375 ¢

4'-6"

5'-11"

HARMONS

YESCO TO MANUFACTURE AND INSTALL (2) SETS OF SELF-CONTAINED INTERNALLY ILLUM. PLEX FACE PANCHANNEL 4'-6" LETTERS
READING (HARMONS).
LETTER RETURNS TO BE 9" ALUM. PAINTED BLACK..
ILLUM TO BE 15mm. 4500 COOL WHITE NEON.(NUMBER OF TUBES AS REQ'D)
FACES TO BE YELLOW PLEX 2037 WITH 2" BLACK TRIM CAP.
INSTALL LETTERS ON BUILDING ELEVATION AS SHOWN W/ 4" STAND-OFFS.
SCALE 1/4"=1'-0"

36'-10 5/8"

5.5 ¢

1'-5"

your neighborhood grocer

YESCO TO MANUFACTURE AND INSTALL (1) SET OF INTERNALLY ILLUM. PLEX FACE PANCHANNEL LETTERS
READING (YOUR NEIGHBORHOOD GROCER).
LETTER RETURNS TO BE 5" ALUM. PAINTED BLACK..
ILLUM TO BE 15mm. 4500 COOL WHITE NEON.(NUMBER OF TUBES AS REQ'D)
FACES TO BE YELLOW PLEX 2037 WITH 1" BLACK TRIM CAP.
INSTALL LETTERS ON BUILDING ELEVATION AS SHOWN.
SCALE 1/4"=1'-0"

1'-3"

Pharmacy Deli Floral Bakery Produce

10 ¢ 4.375 ¢ 7.5 ¢ 8.75 ¢ 8.75 ¢

17'-0"

1'-6"

Pharmacy Drive Thru

YESCO TO MANUFACTURE AND INSTALL (1) SET OF INTERNALLY ILLUM. PLEX FACE PANCHANNEL LETTERS
READING (VIDEO / PHARMACY DRIVE-THRU / DELI / BAKERY / MEATS / FLORAL / FOOD COURT / ONE HOUR PHOTO & PHARMACY DRIVE THRU).
LETTER RETURNS TO BE 5" ALUM. PAINTED BLACK..
ILLUM TO BE 15mm. 4500 COOL WHITE NEON.
FACES TO BE YELLOW PLEX 2037 WITH 1" BLACK TRIM CAP.
INSTALL LETTERS ON BUILDING ELEVATION AS SHOWN.
SCALE 1/4"=1'-0"

SCALE : ¾" = 1'-0"

INT/ILLUM DOUBLE FACE LOW PROFILE DISPLAY

MANUF. & INSTALL 2 EA INT/ILLUM D/F LOW PROFILE CABINET DISPLAYS.
CABINETS TO HAVE .090" ALUMINUM FACES PAINTED TO MATCH DESERT SAND BRICK.
REVEALS TO BE PAINTED TO MATCH MOUNTAIN RED BRICK.
"HARMONS" TO BE REVERSE CHANNEL LETTERS W/ FACES & 4" RETURNS PAINTED TO MATCH METAL SAMPLE DURA TECH 5000 MARINE GREEN.
HALO/ILLUM W/ 6500 WHITE NEON.
"SECONDARY COPY TO BE ROUTED OUT & BACKED W/WHITE PLEX
INT/ILLUM W/ T-12 LAMPS.
BASE TO BE CONSTRUCTED FROM MIDNIGHT BLACK BRICK TOMATCH BUILDING.
INSTALL W/ DIRECT BURIAL EMBEDMENT

CUSTOMER APPROVAL

I have studied the above design drawing and find the following details acceptable.
( ) Copy and Letter styles
( ) Materials ( ) Colors
( ) Dimensions

Customers Signature / Date

ELECTRICAL SPECIFICATIONS

☐ U.L. REQUIRED ☐ OTHER
☐ NON-U.L.
☐ 20 AMP CIRCUITS REQUIRED
ACTUAL AMP LOAD_____
☐ 120 VOLTS ☐ 277 VOLTS
☐ OTHER_____

APPROVED

DRAWINGS	DESIGN NO.	SHEET NO.	SCALE	DATE	BY
ORIG. DES.	00-1520	1 OF 1	NOTED	7-7-00	Scenery
REVISIONS	R-1	"	"	8-1-00	Scenery
	R-2	"	"	8-24-00	Scenery
	R-3	"	"	8-24-00	Scenery

PROD. APPROVAL	DATE	BY
CLIENT		
SALES	10-2-00	
DESIGN	10/6/00	
ESTIMATING		
ENGINEERING		
EXPEDITING		

FIRM NAME/LOCATION ADDRESS
HARMONS
SOUTH JORDAN UT.

00-1520
FILE DESIGN NUMBER

W.O. NUMBER

NOTE: COST FOR PROVIDING NECESSARY ELECTRICAL WIRING TO SIGN AREA IS NOT INCLUDED IN THIS PROPOSAL.

SALESPERSON PAYNE

SALT LAKE DIVISION
YESCO young electric sign company
1148 So. 300 W., S.L.C. Utah 84101 (801) 487-8481
UTAH CONTRACTOR LICENSE NO. 22-229497-5501

© THIS DRAWING WAS CREATED TO ASSIST YOU IN VISUALIZING OUR PROPOSAL. THE ORIGINAL IDEAS HEREIN ARE THE PROPERTY OF YOUNG ELECTRIC SIGN COMPANY. PERMISSION TO COPY OR REVISE THIS DRAWING CAN ONLY BE OBTAINED THRU A WRITTEN AGREEMENT WITH YESCO. SEE YOUR SALES REPRESENTATIVE OR CALL THE NEAREST OFFICE OF YOUNG ELECTRIC SIGN COMPANY.