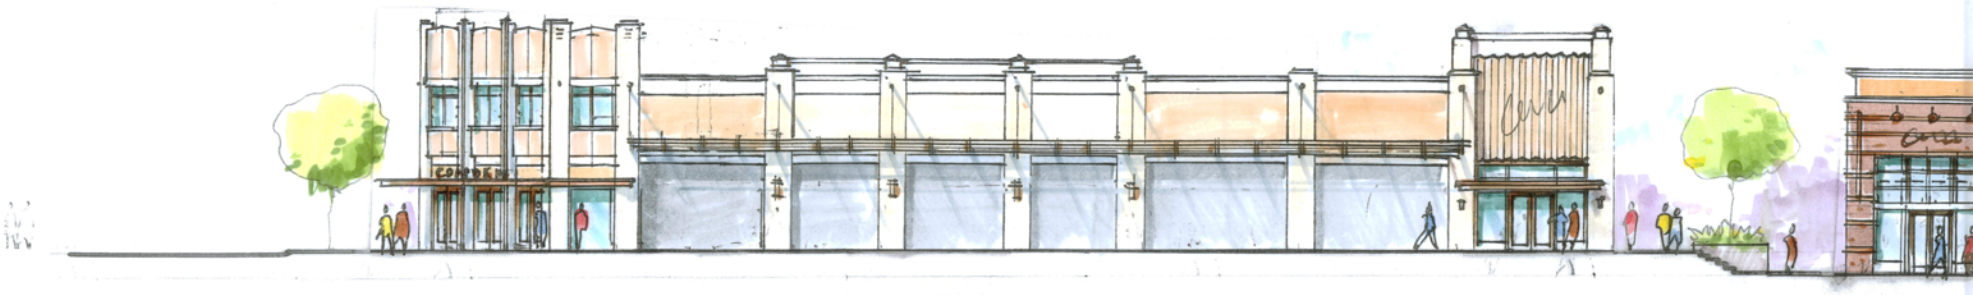

CENTRAL DISTRICT - MAIN STREET WEST ELEVATION : CC, CB

SCALE: 1/8" = 1'-0" 2.28.6 BDG

CENTRAL DISTRICT - MAIN STREET EAST ELEVATION: CD, CE, CF

SCALE: 1/8" = 1'-0" 2.28.6 BDG

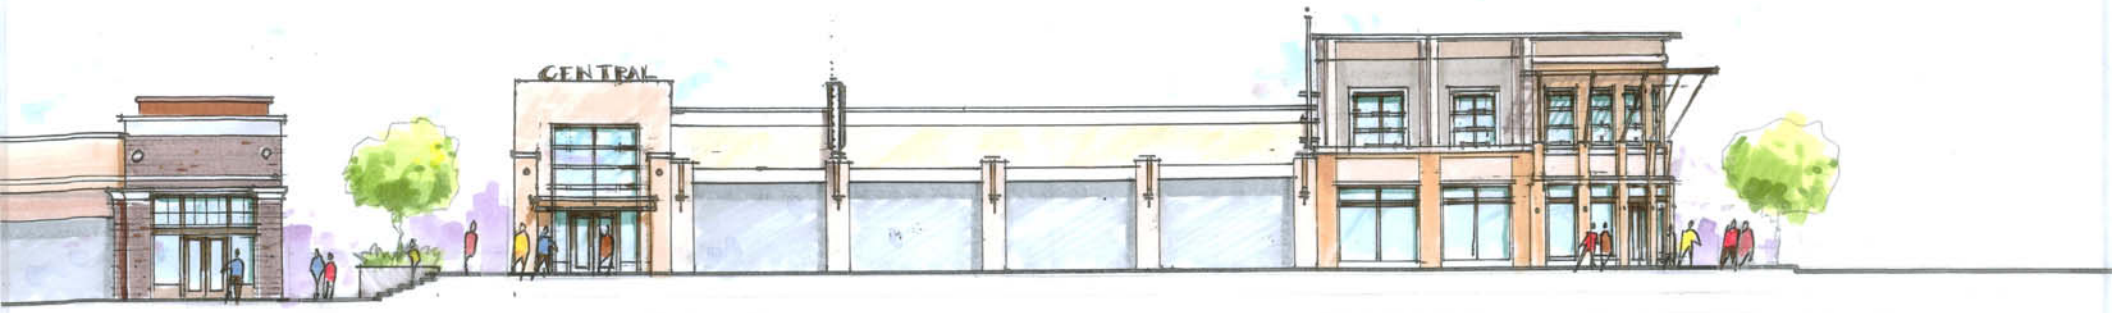
CENTRAL