FILE

ELECTRICAL SPECIFICATIONS
☐U.L. REQUIRED ☐OTHER ☐NON-U.L.
☐20 AMP CIRCUITS REQUIRED ACTUAL AMP LOAD_____
☐120 VOLTS ☐277 VOLTS ☐OTHER_____

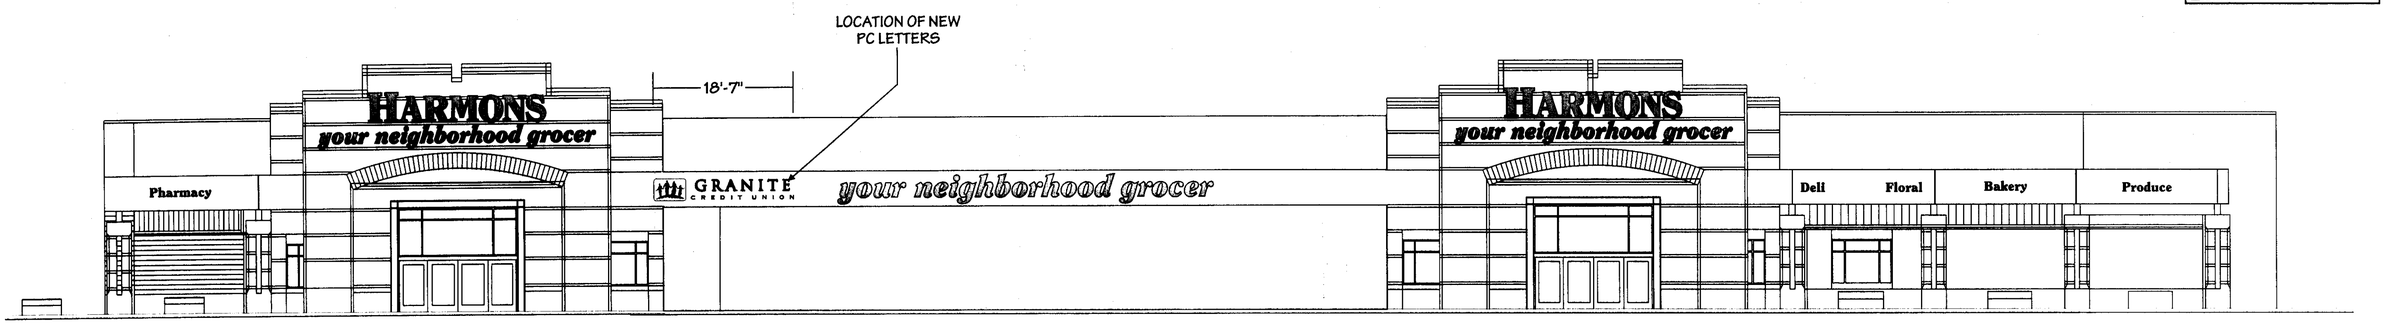

WEST ELEVATION SCALE 3/32"=1'-0"

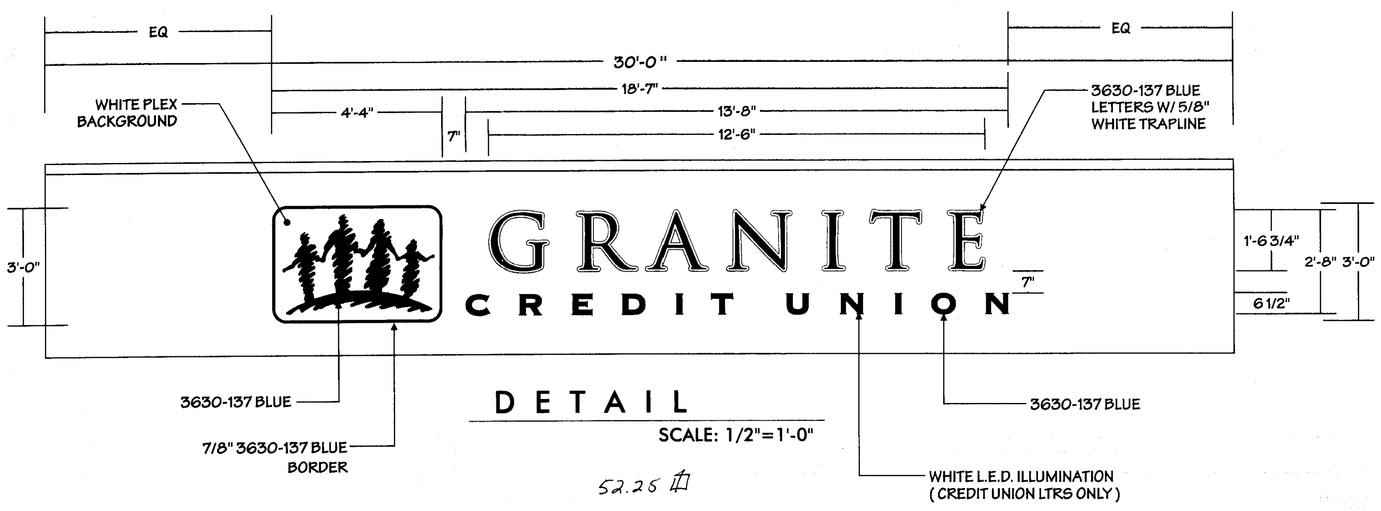

DETAIL

SCALE: 1/2"=1'-0"

52.25 ☐

SCOPE OF WORK

YESCO TO MANUF & INSTALL (1 EA) S/F INT/ILLUM WALL DISPLAY

* LETTERS READING: "GRANITE" TO BE ALUMINUM LET-R-LOK CONST W/ 5" RETURNS PAINTED PMS REFLEX BLUE - 1" BLUE TRIMCAP
* LETTER FACES TO BE 3/16" WHITE PLEX W/ 3630-137 BLUE VINYL OVERLAY & 5/8" SHO-THRU WHITE TRAPLINE
* LETTERS TO HAVE S/T 6500 WHITE NEON ILLUMINATION - THRU WALL WIRING

* LETTERS READING: "CREDIT UNION" TO BE ALUMINUM LET-R-LOK CONST W/ 5" RETURNS PAINTED PMS REFLEX BLUE - 1" BLUE TRIMCAP
* LETTER FACES TO BE 3/16" WHITE PLEX W/ 3630-137 BLUE VINYL OVERLAY
* LETTERS TO HAVE WHITE L.E.D. ILLUMINATION - THRU WALL WIRING

* LOGO CABINET TO BE ALUMINUM LET-R-LOK CONST. W/ 5" RETURNS PAINTED PMS REFLEX BLUE
* LOGO CABINET FACE TO BE 3/16" WHITE PLEX W/ 3630-137 BLUE VINYL OVERLAY - 7/8" 3630-137 BLUE BORDER
* LOGO CABINET TO HAVE T-12 ILLUMINATION - THRU WALL WIRING

CUSTOMER APPROVAL
I have studied the above design drawing and find the following details acceptable. ( ) Copy and Letter styles ( ) Materials ( ) Colors ( ) Dimensions
Customers Signature / Date

PROD. APPROVAL	DATE	BY
CLIENT		
SALES		
DESIGN		
ESTIMATING		
ENGINEERING		
DRAFTING		

DRAWINGS	DESIGN NO.	SHEET NO.	SCALE	DATE	BY
ORIG. DRS	01-0128	1 OF 1	NOTED	1/9/01	RANDY
REVISIONS					

FIRM NAME/LOCATION ADDRESS	01-0128 FILE DESIGN NUMBER
GRANITE CREDIT UNION 3690 SOUTH 900 EAST SOUTH JORDAN, UT	W.O. NUMBER
SALESPERSON: HAL ECKERT	NOTE: COST FOR PROVIDING NECESSARY ELECTRICAL WIRING TO SIGN AREA IS NOT INCLUDED IN SIGN PROPOSAL

SALT LAKE DIVISION
yesco young electric sign company
1148 So. 300 W., S.L.C., Utah 84101 (801) 487-8481
UTAH CONTRACTOR LICENSE NO. 22-256497-5501

©THIS DRAWING WAS CREATED TO ASSIST YOU IN VISUALIZING OUR PROPOSAL. THE ORIGINAL IDEAS HEREIN ARE THE PROPERTY OF YOUNG ELECTRIC SIGN COMPANY. PERMISSION TO COPY OR REUSE THIS DRAWING CAN ONLY BE OBTAINED THRU A WRITTEN AGREEMENT WITH YESCO. SEE YOUR SALES REPRESENTATIVE OR CALL THE NEAREST OFFICE OF YOUNG ELECTRIC SIGN COMPANY.