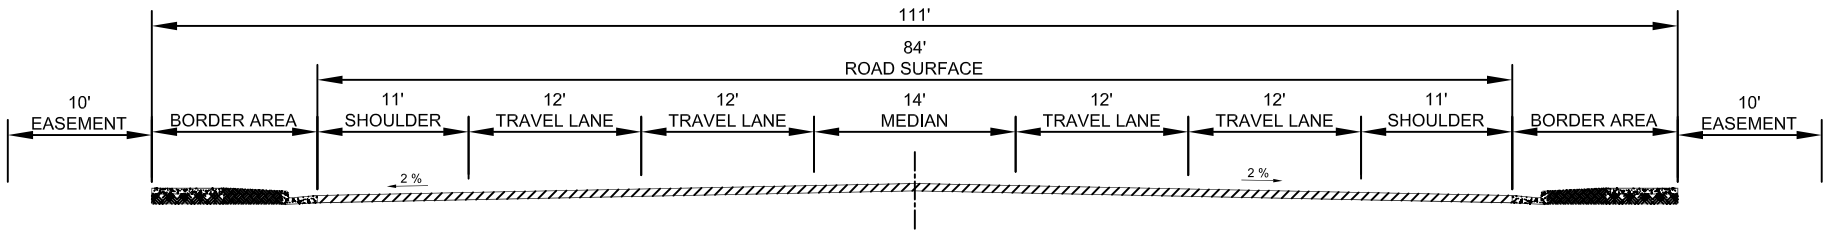

111-FOOT R.O.W. ARTERIAL
84' OF ROAD SURFACE

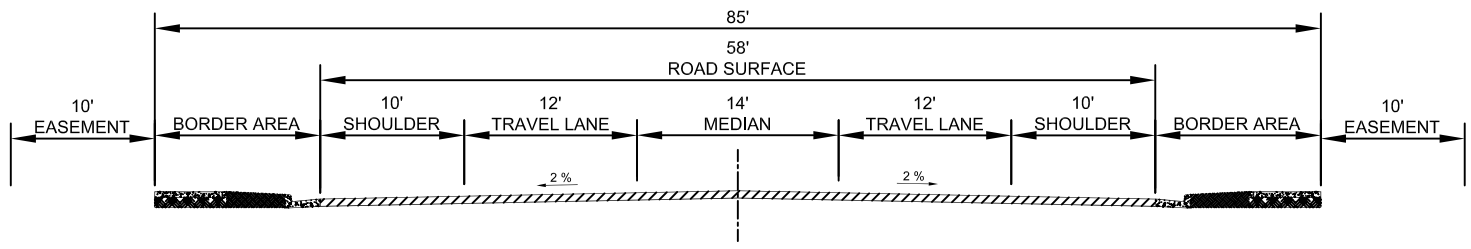

85-FOOT R.O.W. MAJOR COLLECTOR
58' OF ROAD SURFACE

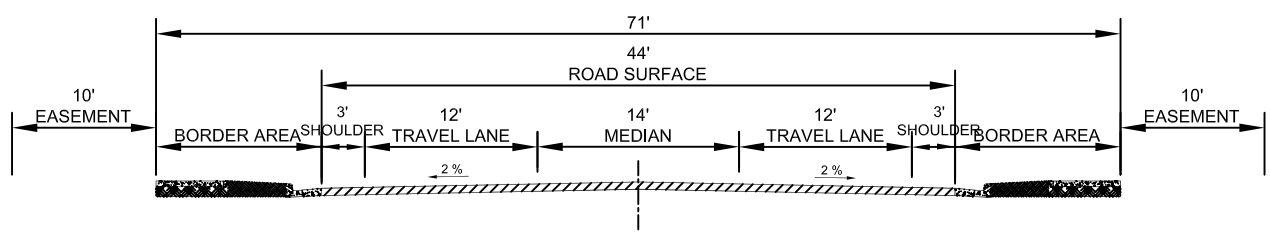

71-FOOT R.O.W. MINOR COLLECTOR
44' OF ROAD SURFACE

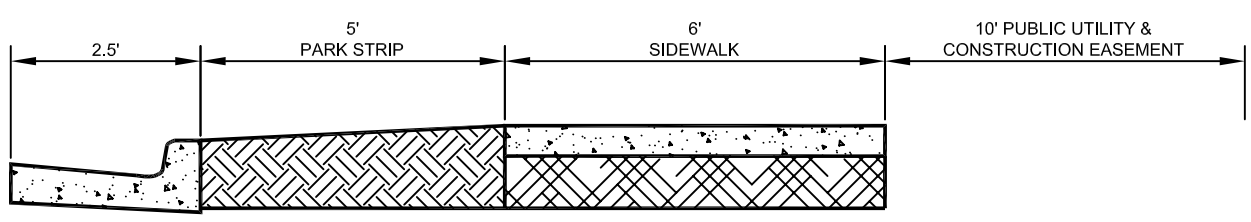

COLLECTOR BORDER AREA

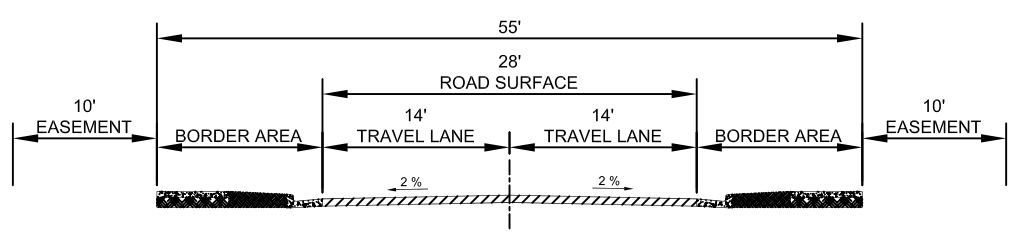

55-FOOT R.O.W. RESIDENTIAL
28' OF ROAD SURFACE

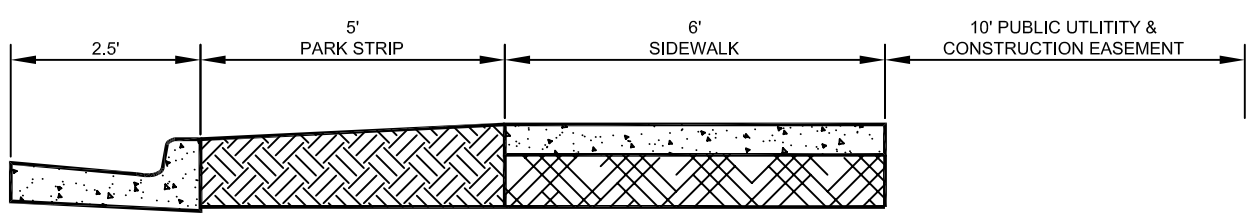

RESIDENTIAL BORDER AREA

Sheet No. 1 / 1

Project No.
Drawn by: TB Design by: MS
File Name: roadsections
Checked by: Date: 1/8/00

New Road Sections
6' Sidewalk

SOUTH JORDAN
UTAH
11175 South Redwood Road / South Jordan, UT 84095
Telephone: (801) 254-3742 / Fax: (801) 254-3393

NO.	DATE	REVISION COMMENTS