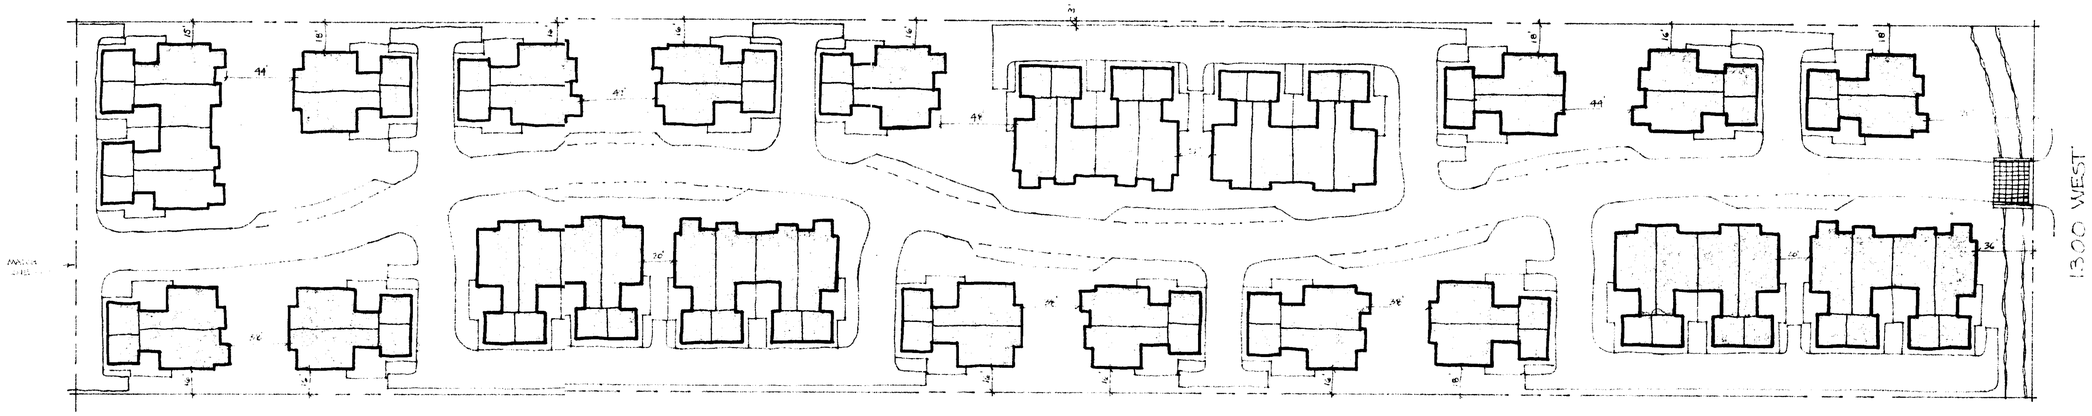

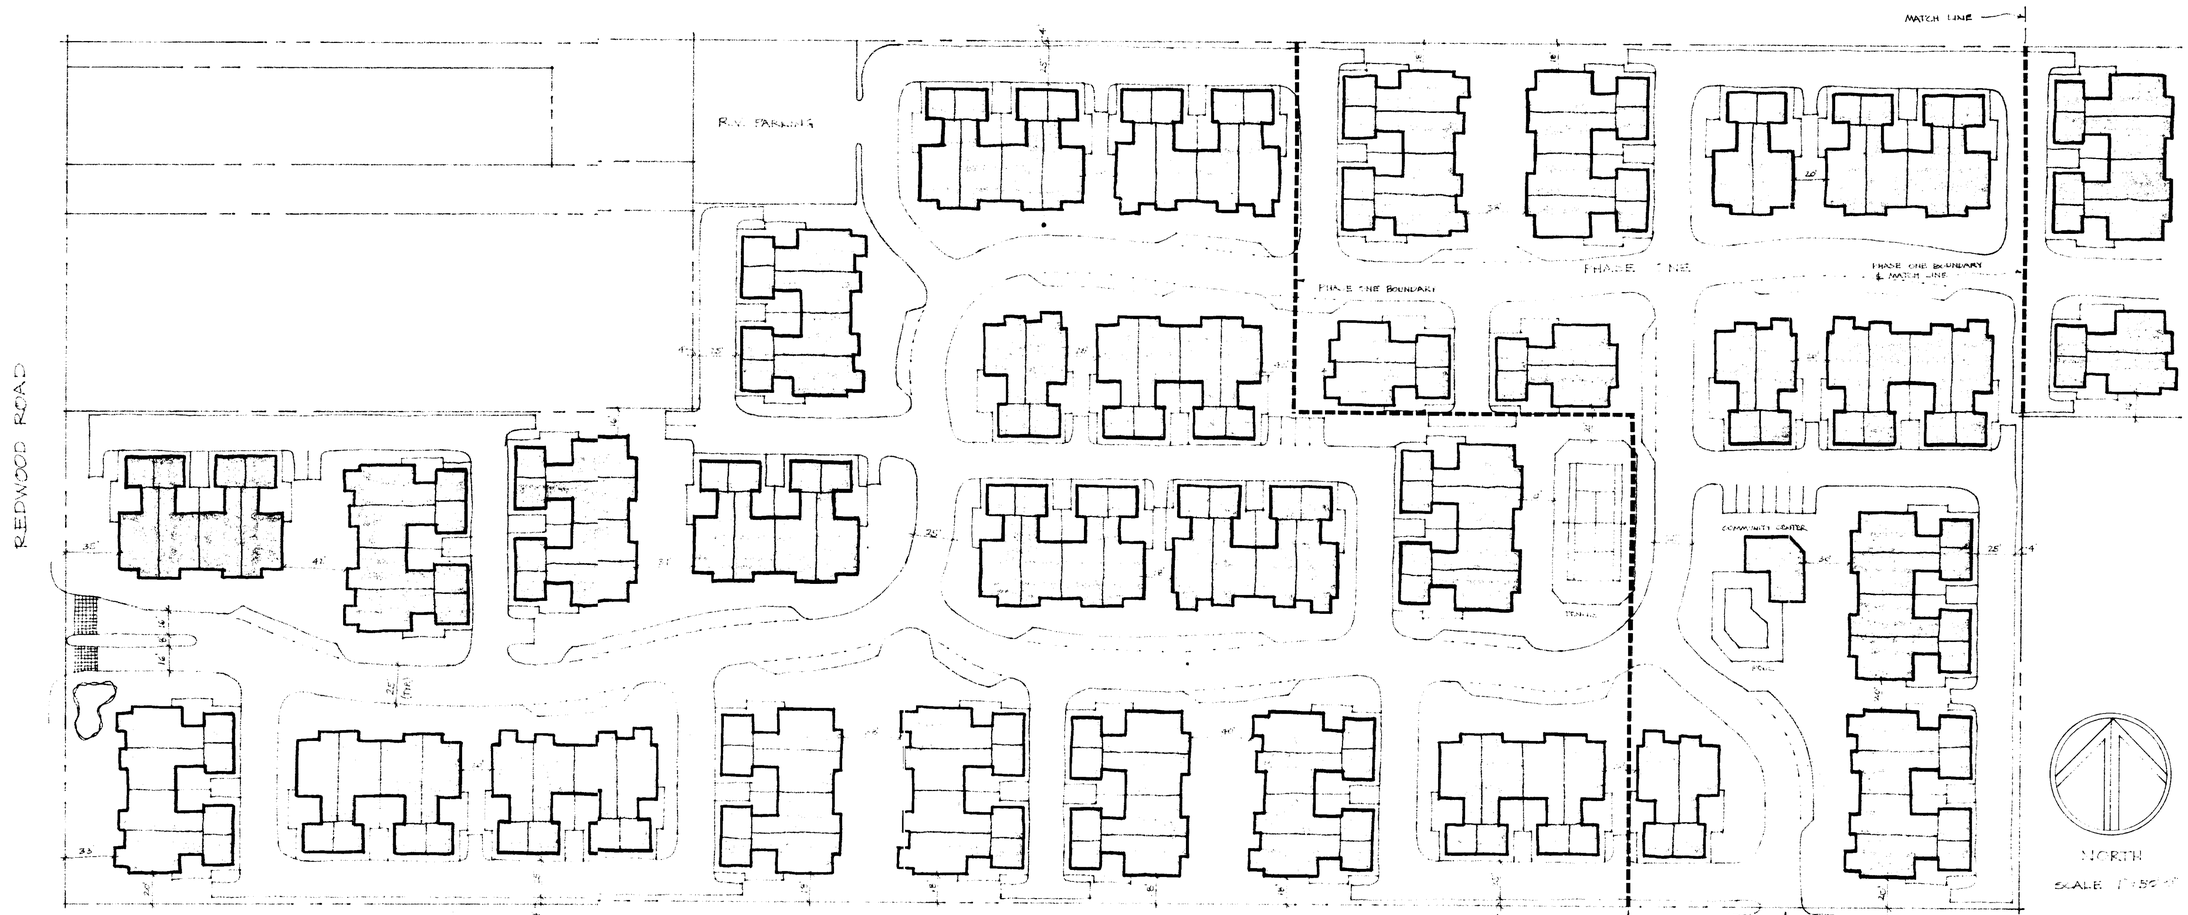

DEVELOPMENT DATA

166 UNITS
22.6 ACRES
7.35 UNITS/ACRE
R.V. PARKING
TENNIS COURT

PHASE ONE:
34 UNITS
4.6 ACRES
CLUBHOUSE
SWIMMING POOL

LANDARC ASSOCIATES INC.
1335 So. 900 East #190 Salt Lake City, Utah 84106 (801) 486-1167

PRELIM. SITE PLAN

CORNERSTONE

A RESIDENTIAL CONDOMINIUM COMMUNITY IN SOUTH JORDAN

REVISED

DATE

BY KT

SHEET